



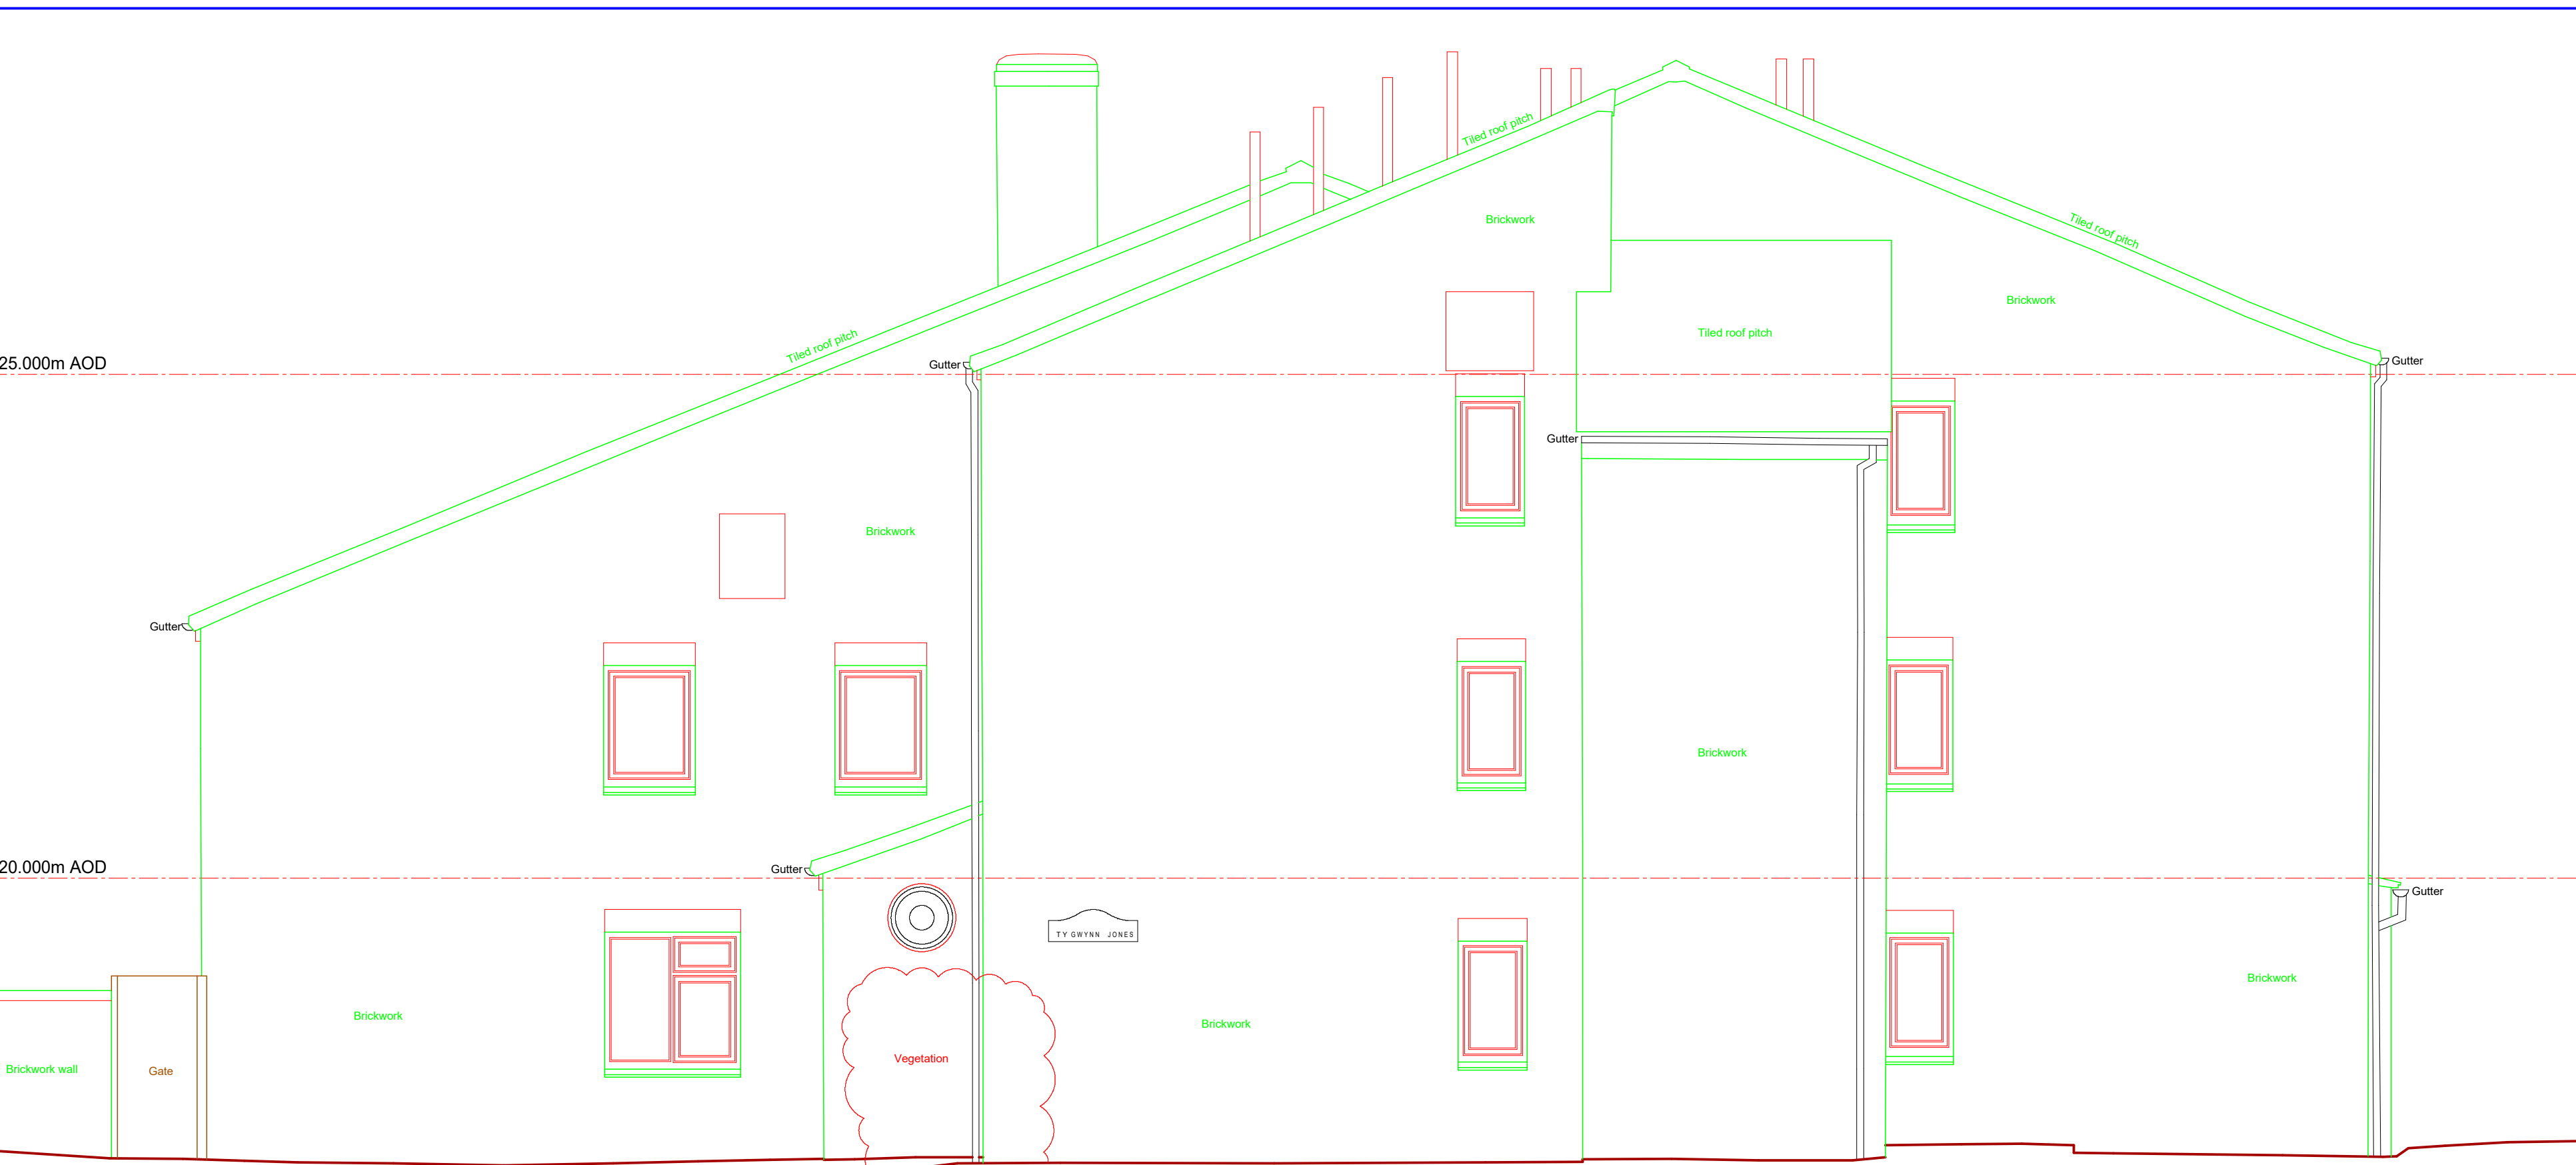

NORTH ELEVATION
TY GWYN JONES ABERGELE

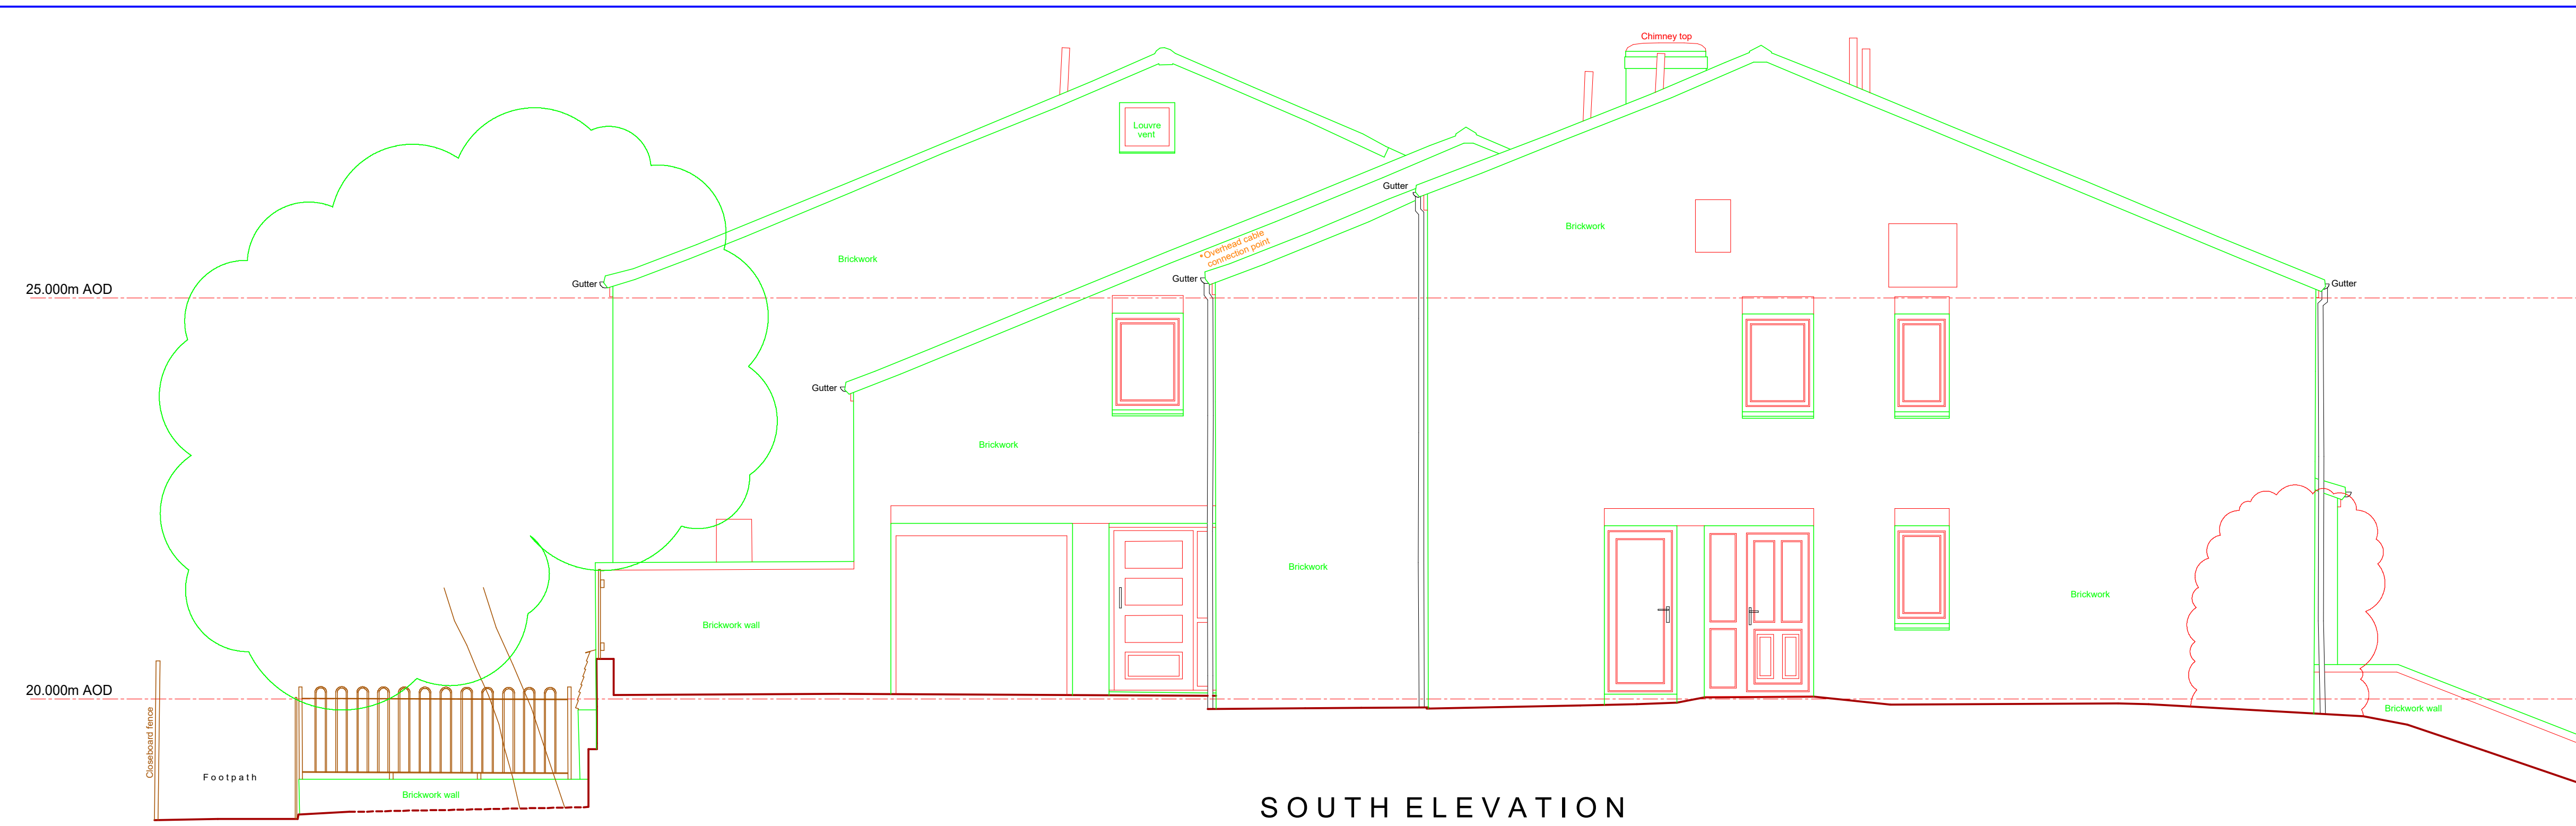


SOUTH ELEVATION
TY GWYN JONES ABERGELE



EAST ELEVATION
TY GWYN JONES ABERGELE



SCALE BAR (1 : 50)

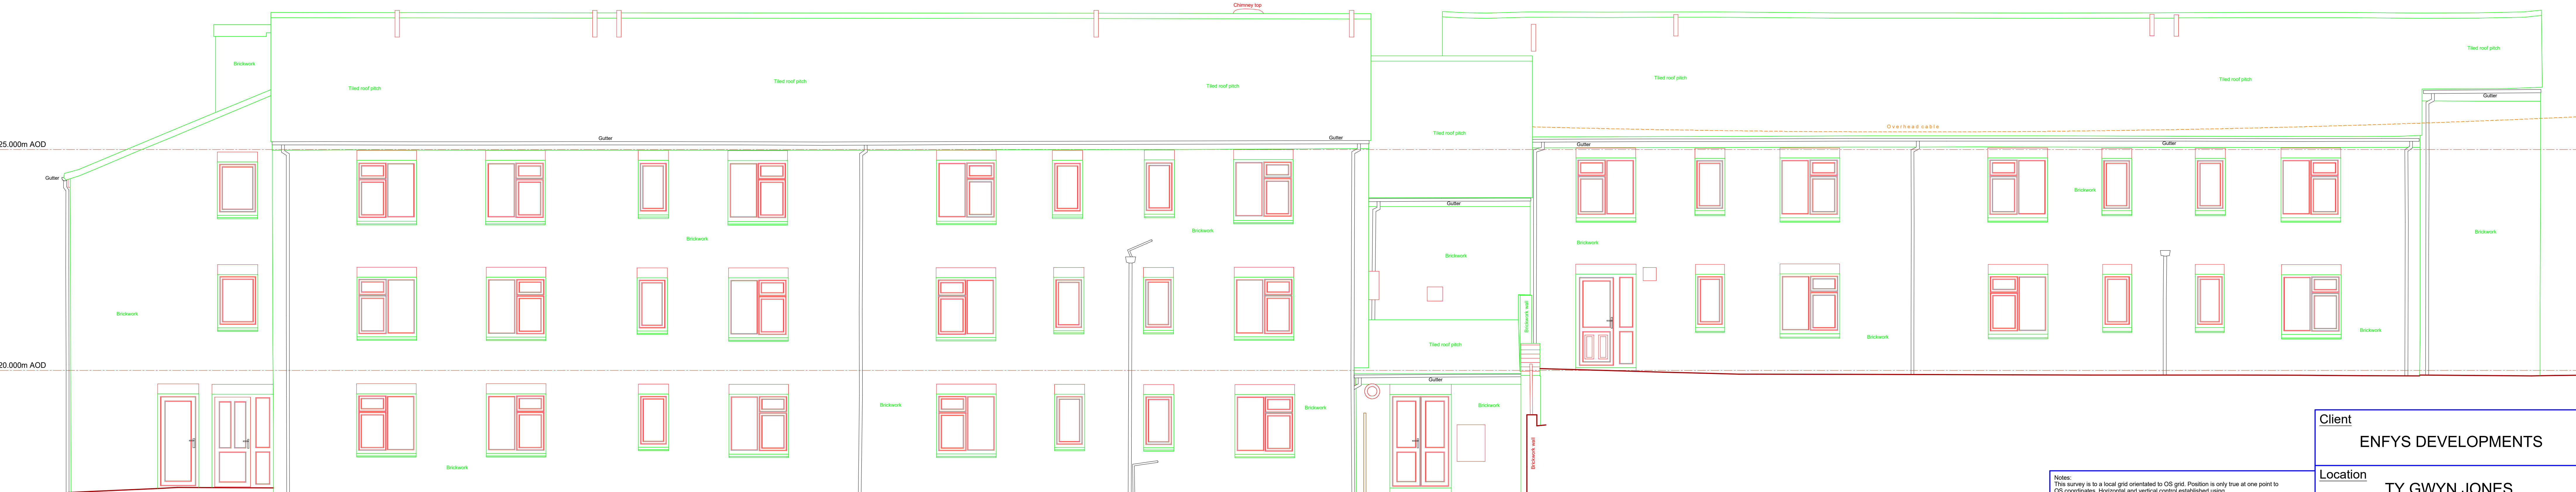

WEST ELEVATION
TY GWYN JONES ABERGELE

Services carried out by Cheshire Surveys Ltd

Topographical Surveys - Measured Building Surveys - 3D Laser Scanning - Check Surveys
Monitoring Surveys - Deformation Surveys - Volumetric Surveys - Levelling - Setting Out

Disclaimer:
All efforts have been made to survey all utility services within the boundary of the survey
We can not guarantee that we have been able to locate everything and further investigation
will be required to establish full extents of services

Client
ENFYS DEVELOPMENTS

Location
TY GWYN JONES
RHUDDLAN ROAD ABERGELE

Description
EXTERNAL ELEVATIONS

Client	Cntrct	N4ce	Mdl	Sheet	Rev.
Org. No.:	0703	5367	01	01	1of1 *
Date:	15/09/2026		Scale: 1:50	@A0	
Surveyed By:DC		Drawn By:DC			

Notes:
This survey is to a local grid orientated to OS grid. Position is only true at one point to OS coordinates. Horizontal and vertical control established using SmartNet GPS Network and OSGB36 TD coordinate System

Topographical Surveys
Measured Building Surveys
3D Laser Scanning
Deformation Surveys
Floor Level Surveys

Residential Setting out
Volumetric Surveys
Commercial Setting out
3D Ground Modelling
Monitoring

Cheshire Surveys Ltd.
Measuring the world around us

Unit 2, Barrowville Enterprise Estate, Gt Barrow, Cheshire, CH3 7J5
Email : info@cheshiresurveys.co.uk Tel: 01629 741889 / Mob: 077 7474 1387
Web: Cheshiresurveys.co.uk Find Us on Facebook, Twitter & LinkedIn