


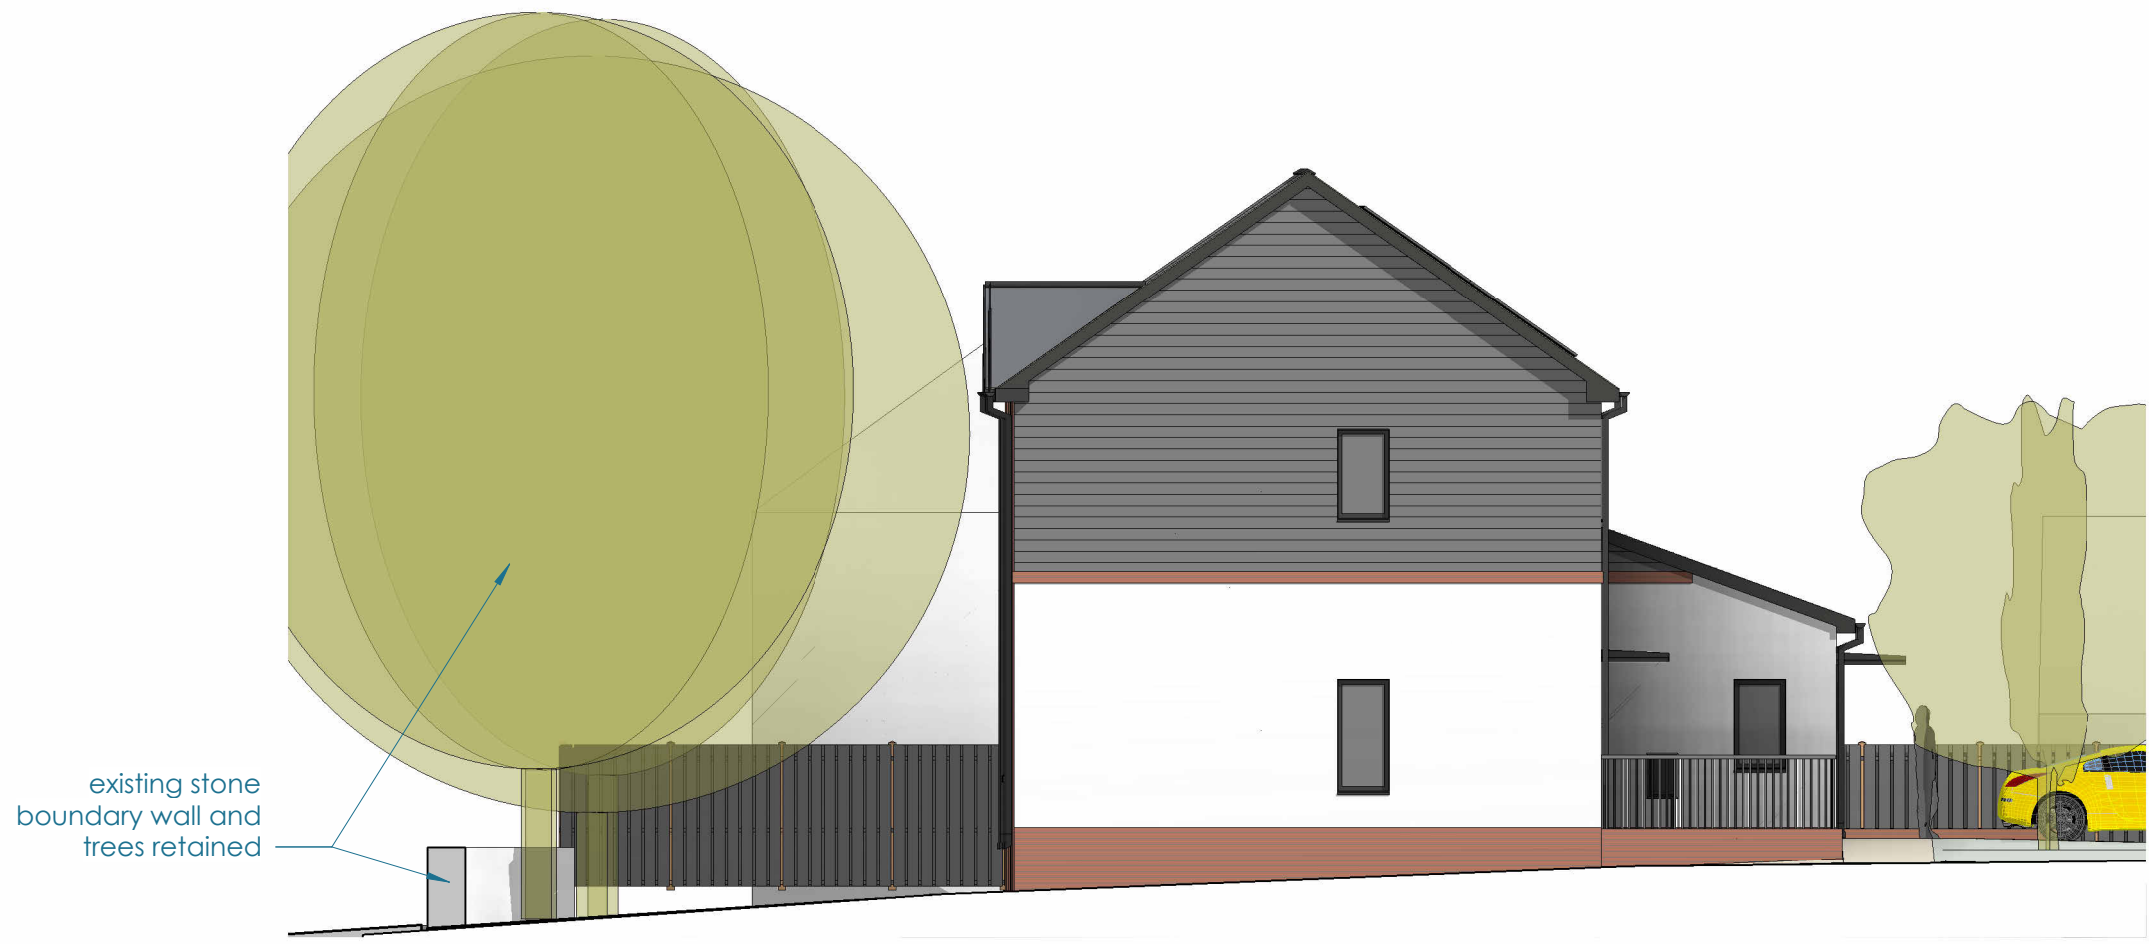

2 ELEVATION WALKUP NORTH
1 : 100



3 APARTMENT WALKUP WEST
1 : 100


Tai ar y Cyd 1B2P walkup apartment



1 ELEVATION WALKUP SOUTH
1 : 100

MATERIALS

- a - facing brick
- b - through coloured render
- c - cedar click cladding laid horizontally
- d - roof conc tile dark grey
- e - artstone cill
- f - artstone cill, jamb and head
- g - windows upvc colour dark grey anthracite
- h - doors aluminium colour dark grey anthracite
- j - rainwater goods, fascias, soffits and bargeboards upvc colour dark grey anthracite
- k - pv panels
- m - entrance canopy dark grey anthracite
- n - galvanised external escape stair

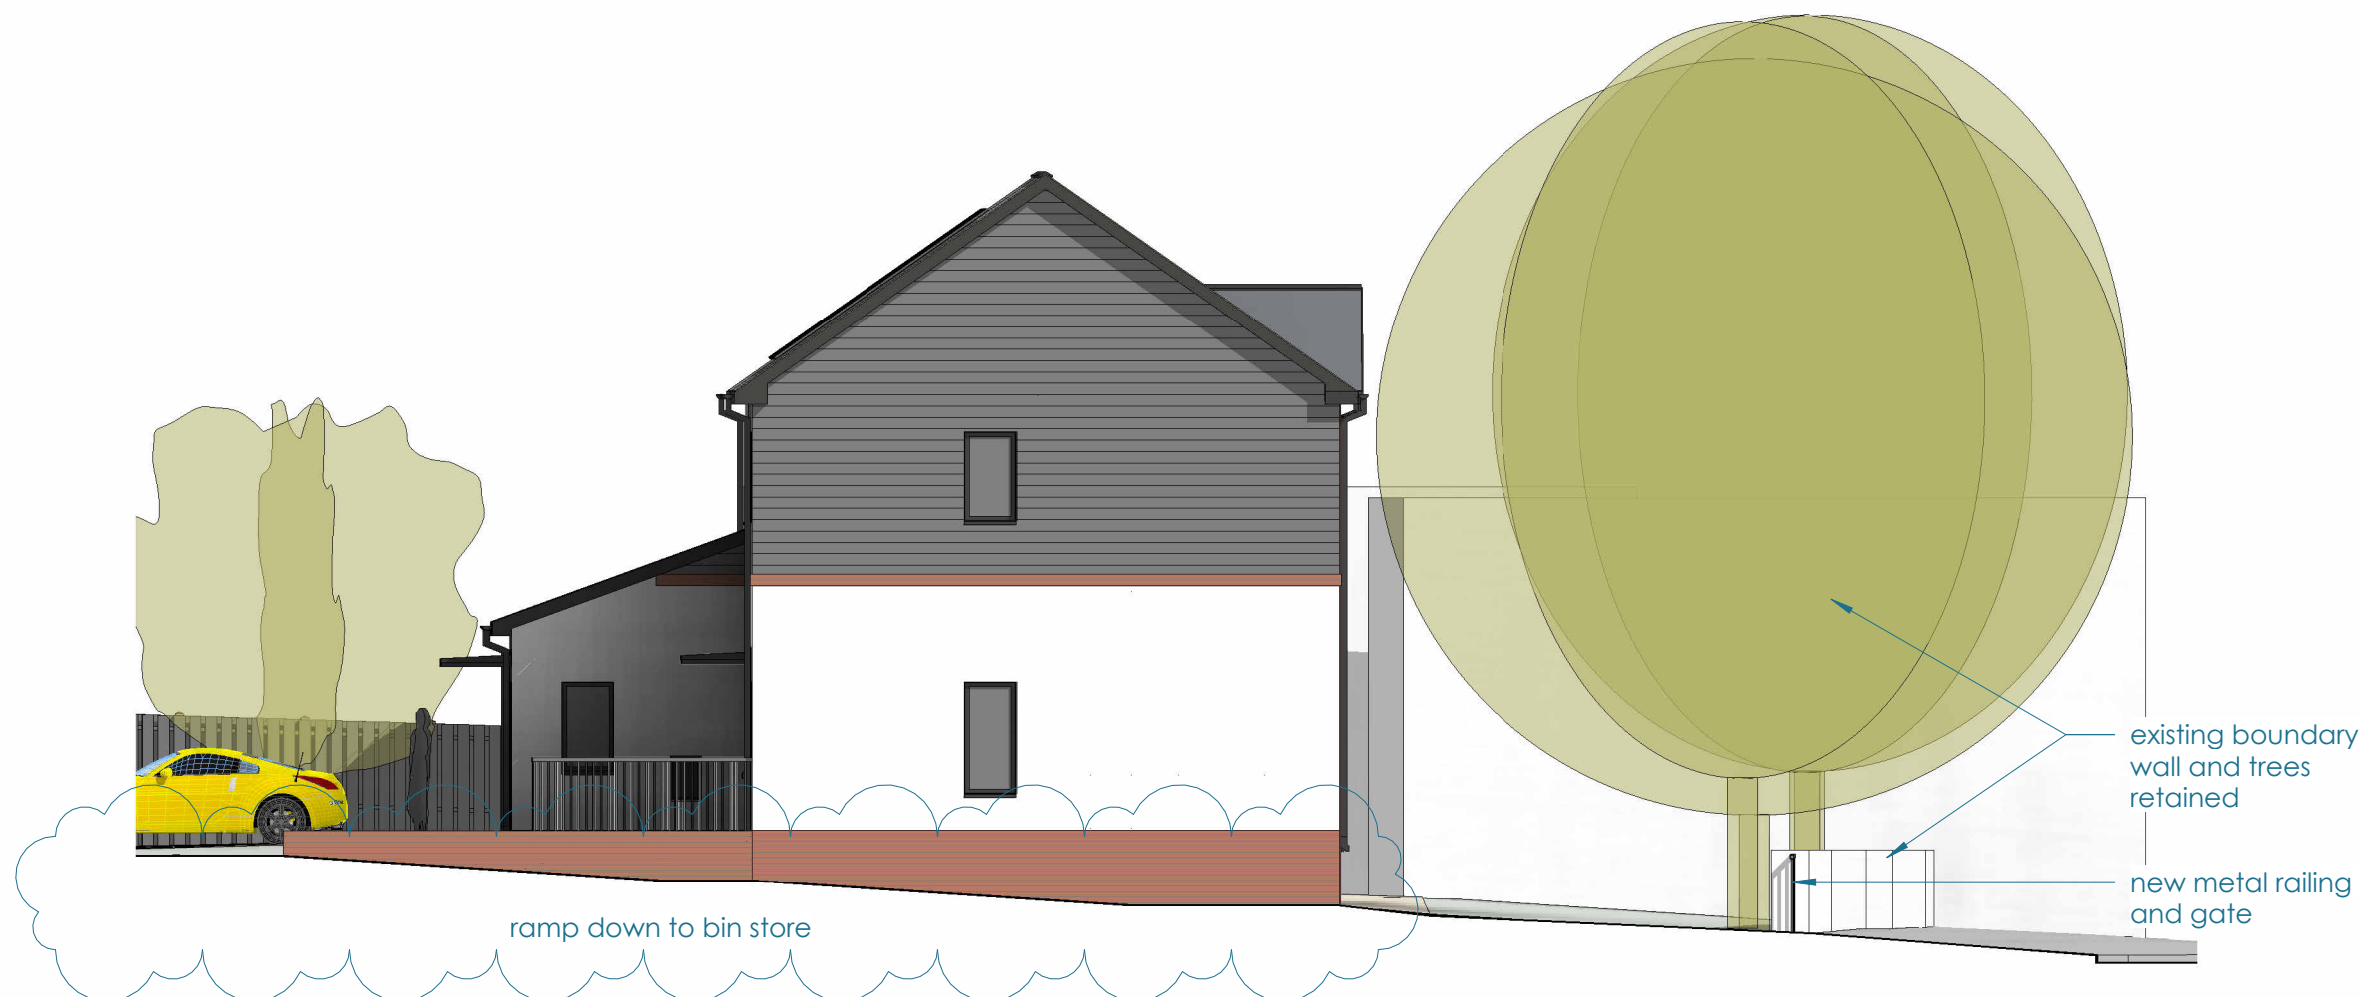

4 ELEVATION WALKUP WEST
1 : 100

E	walkup flt raised, ramped access to bin store, walkup parking reduced refer to engineers drawing for road levels	2026.06.02	AJR
D	levels revised to engineers details	2026.05.06	AJR
C	walkup changed to TAYC type site adjusted to suit. Northern stone boundary wall retained, boundary fencing and paving slab path.	2026.03.04	AJR
B	lift omitted, areas adjusted	2026.01.14	AJR
A	WIP - elevation treatment added	2025.06.13	
Revision	Description	Date of Revision	Issued by