




1 apartment level 00
1 : 100

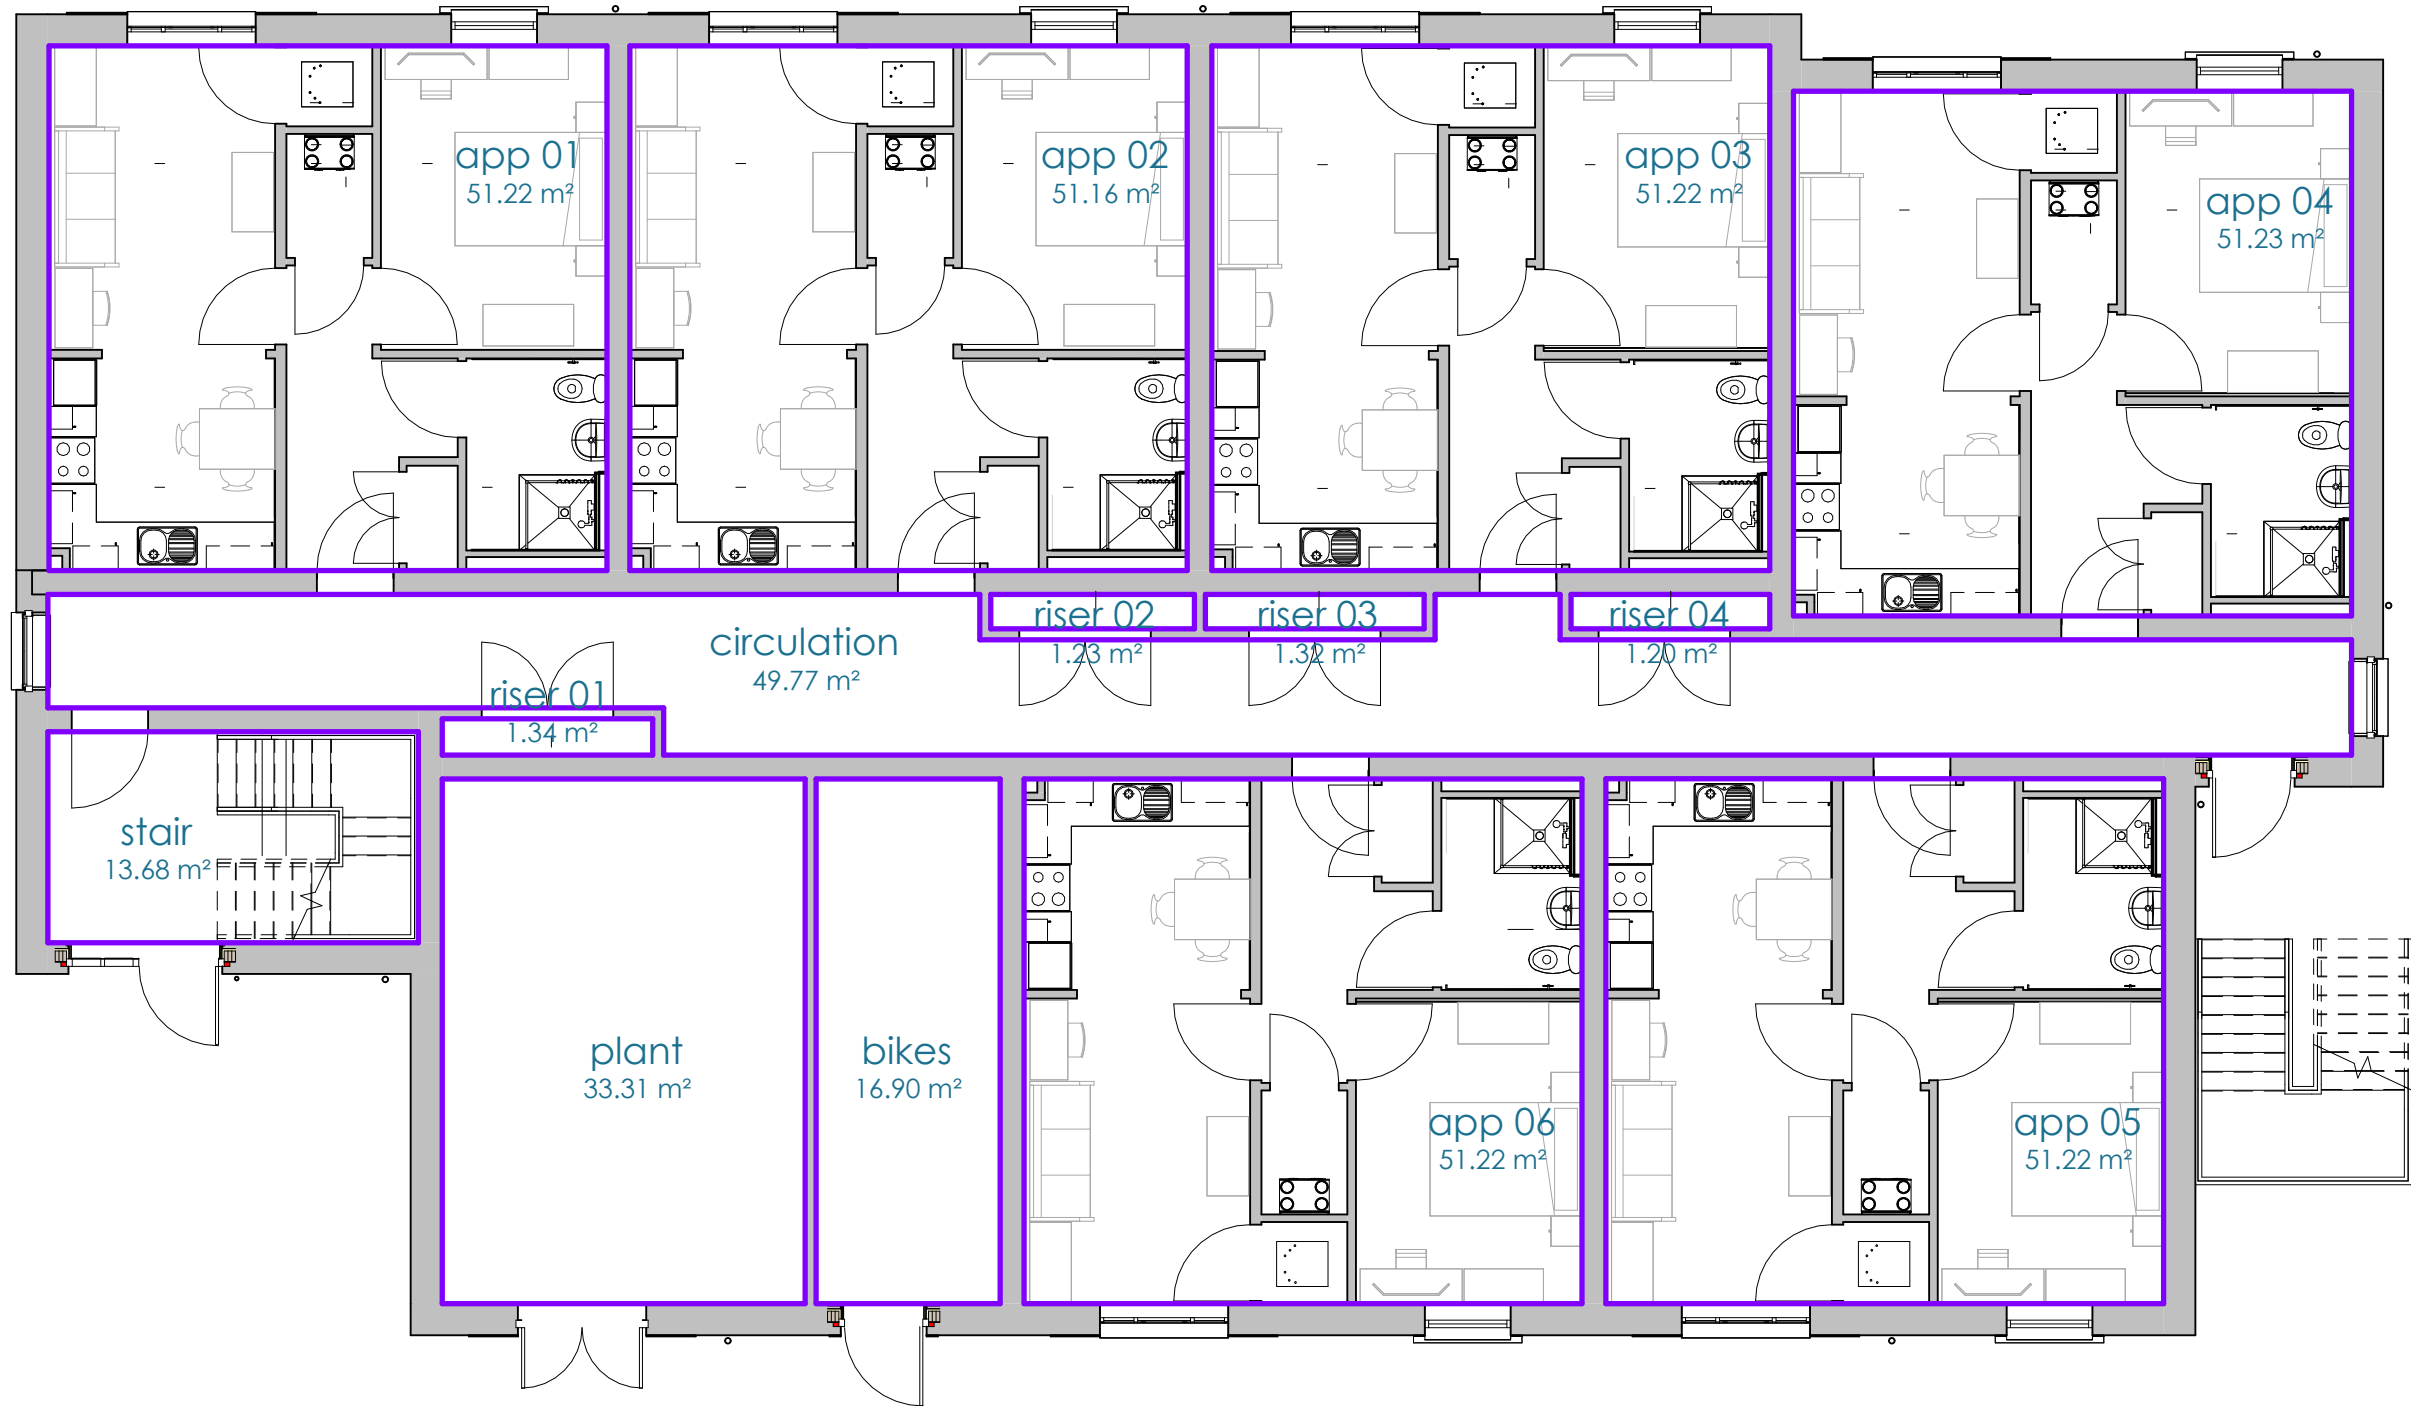

2 apartment level 01
1 : 100

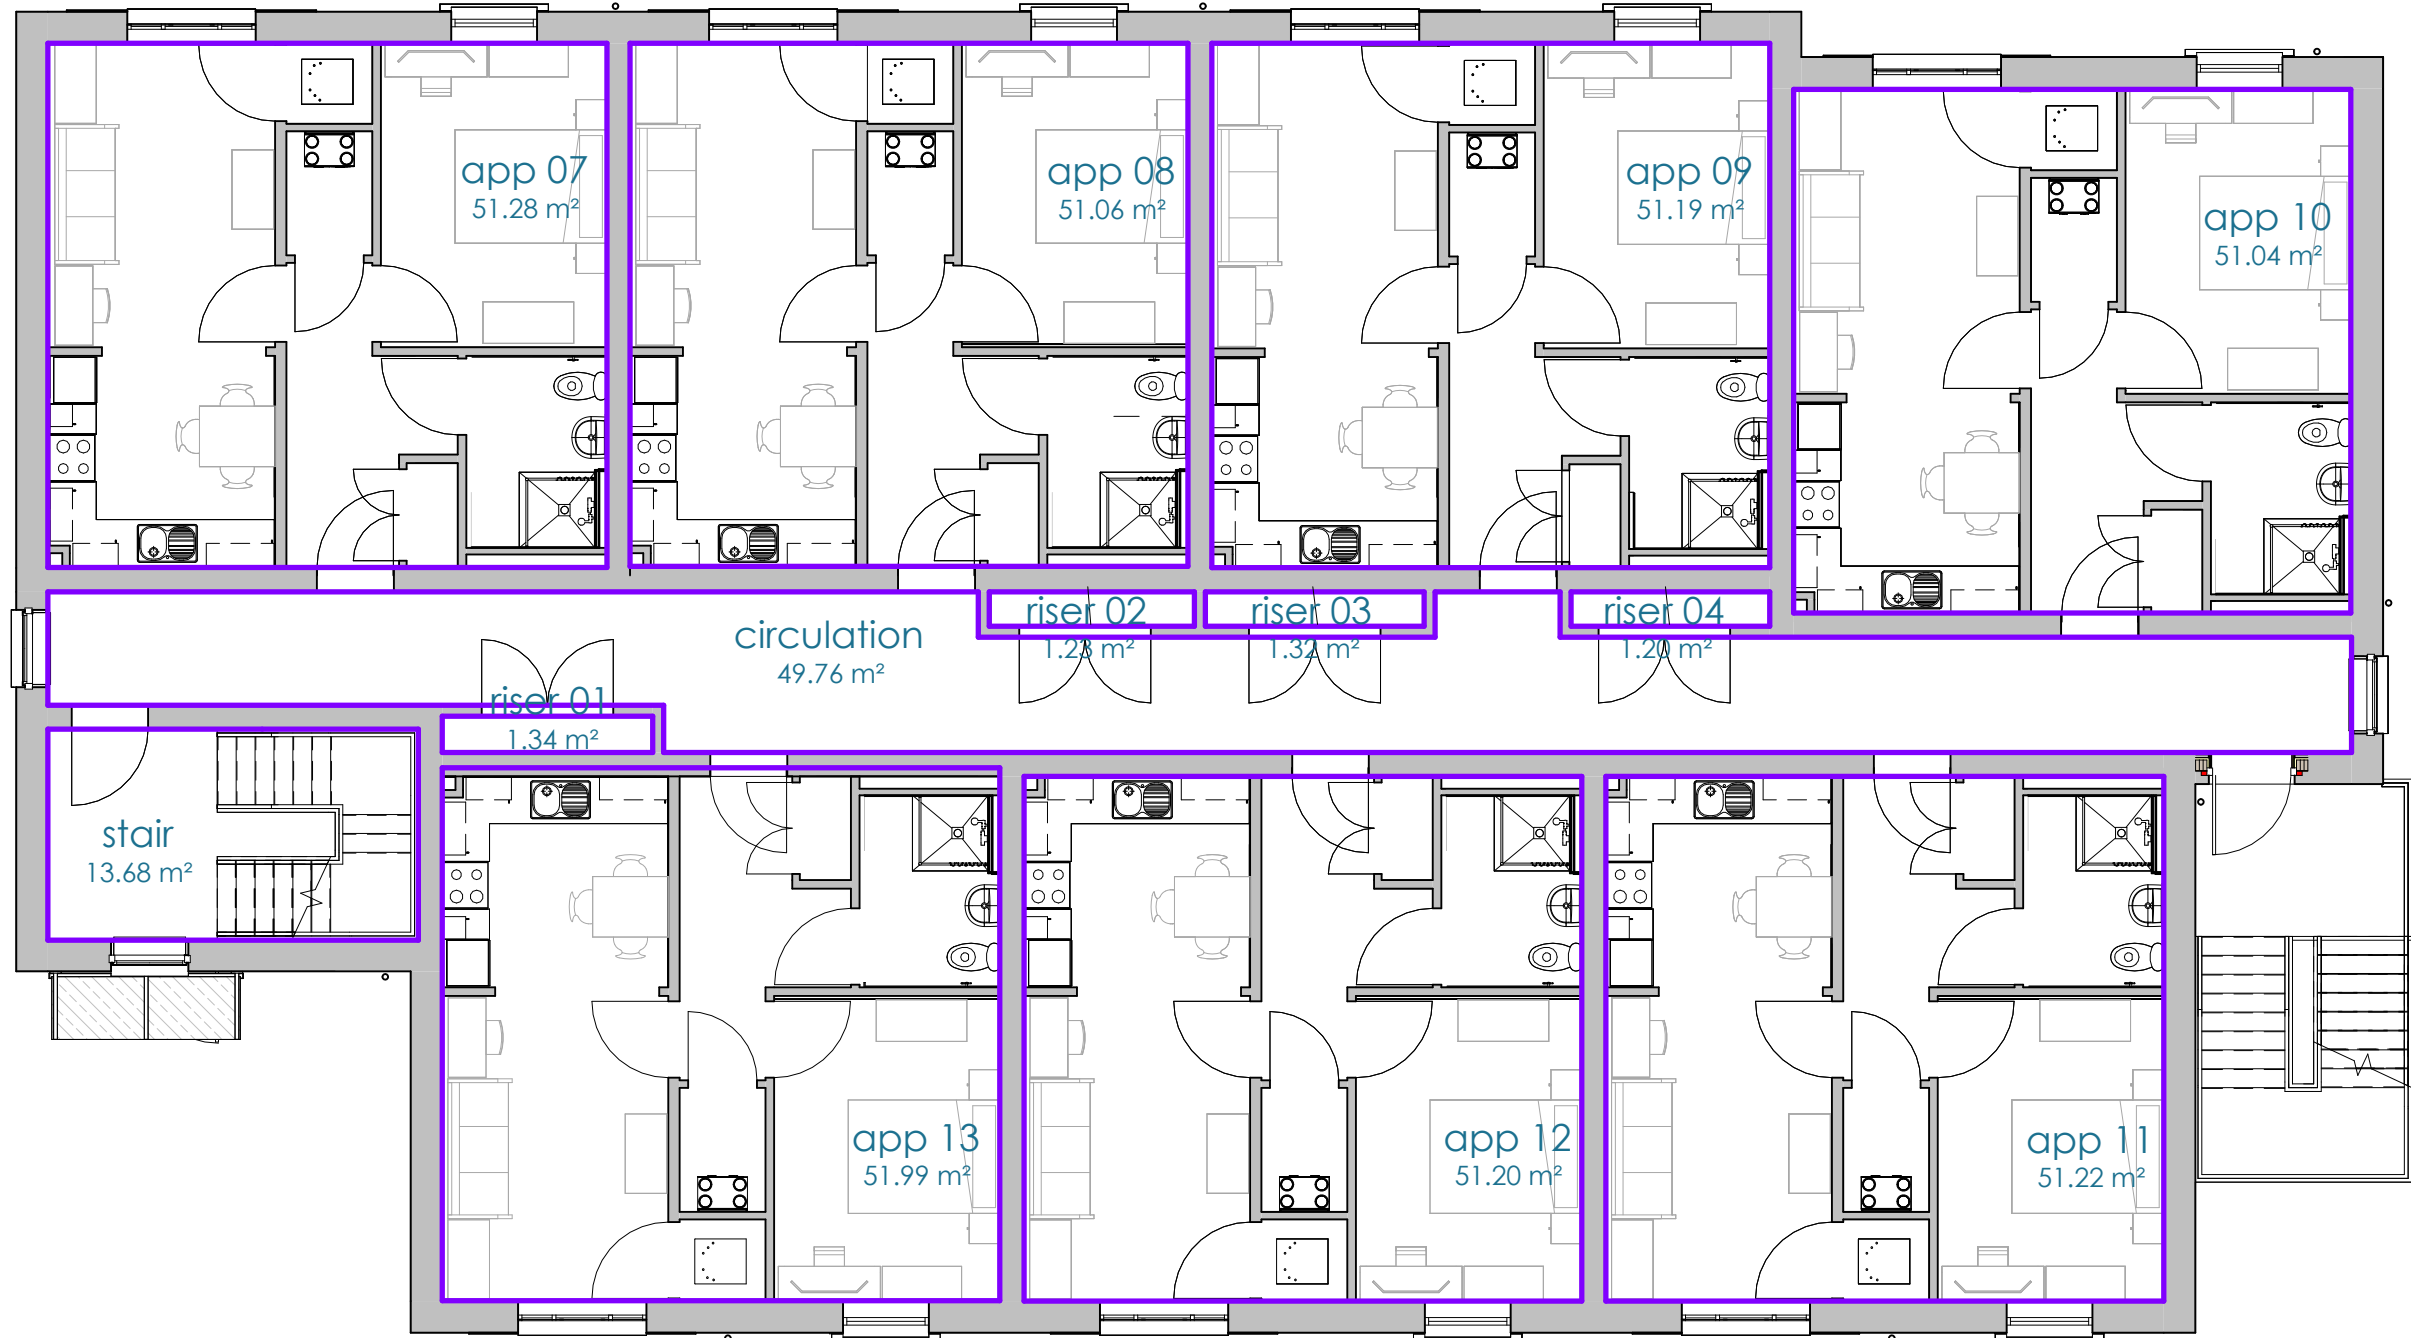

3 apartment level 02
1 : 100

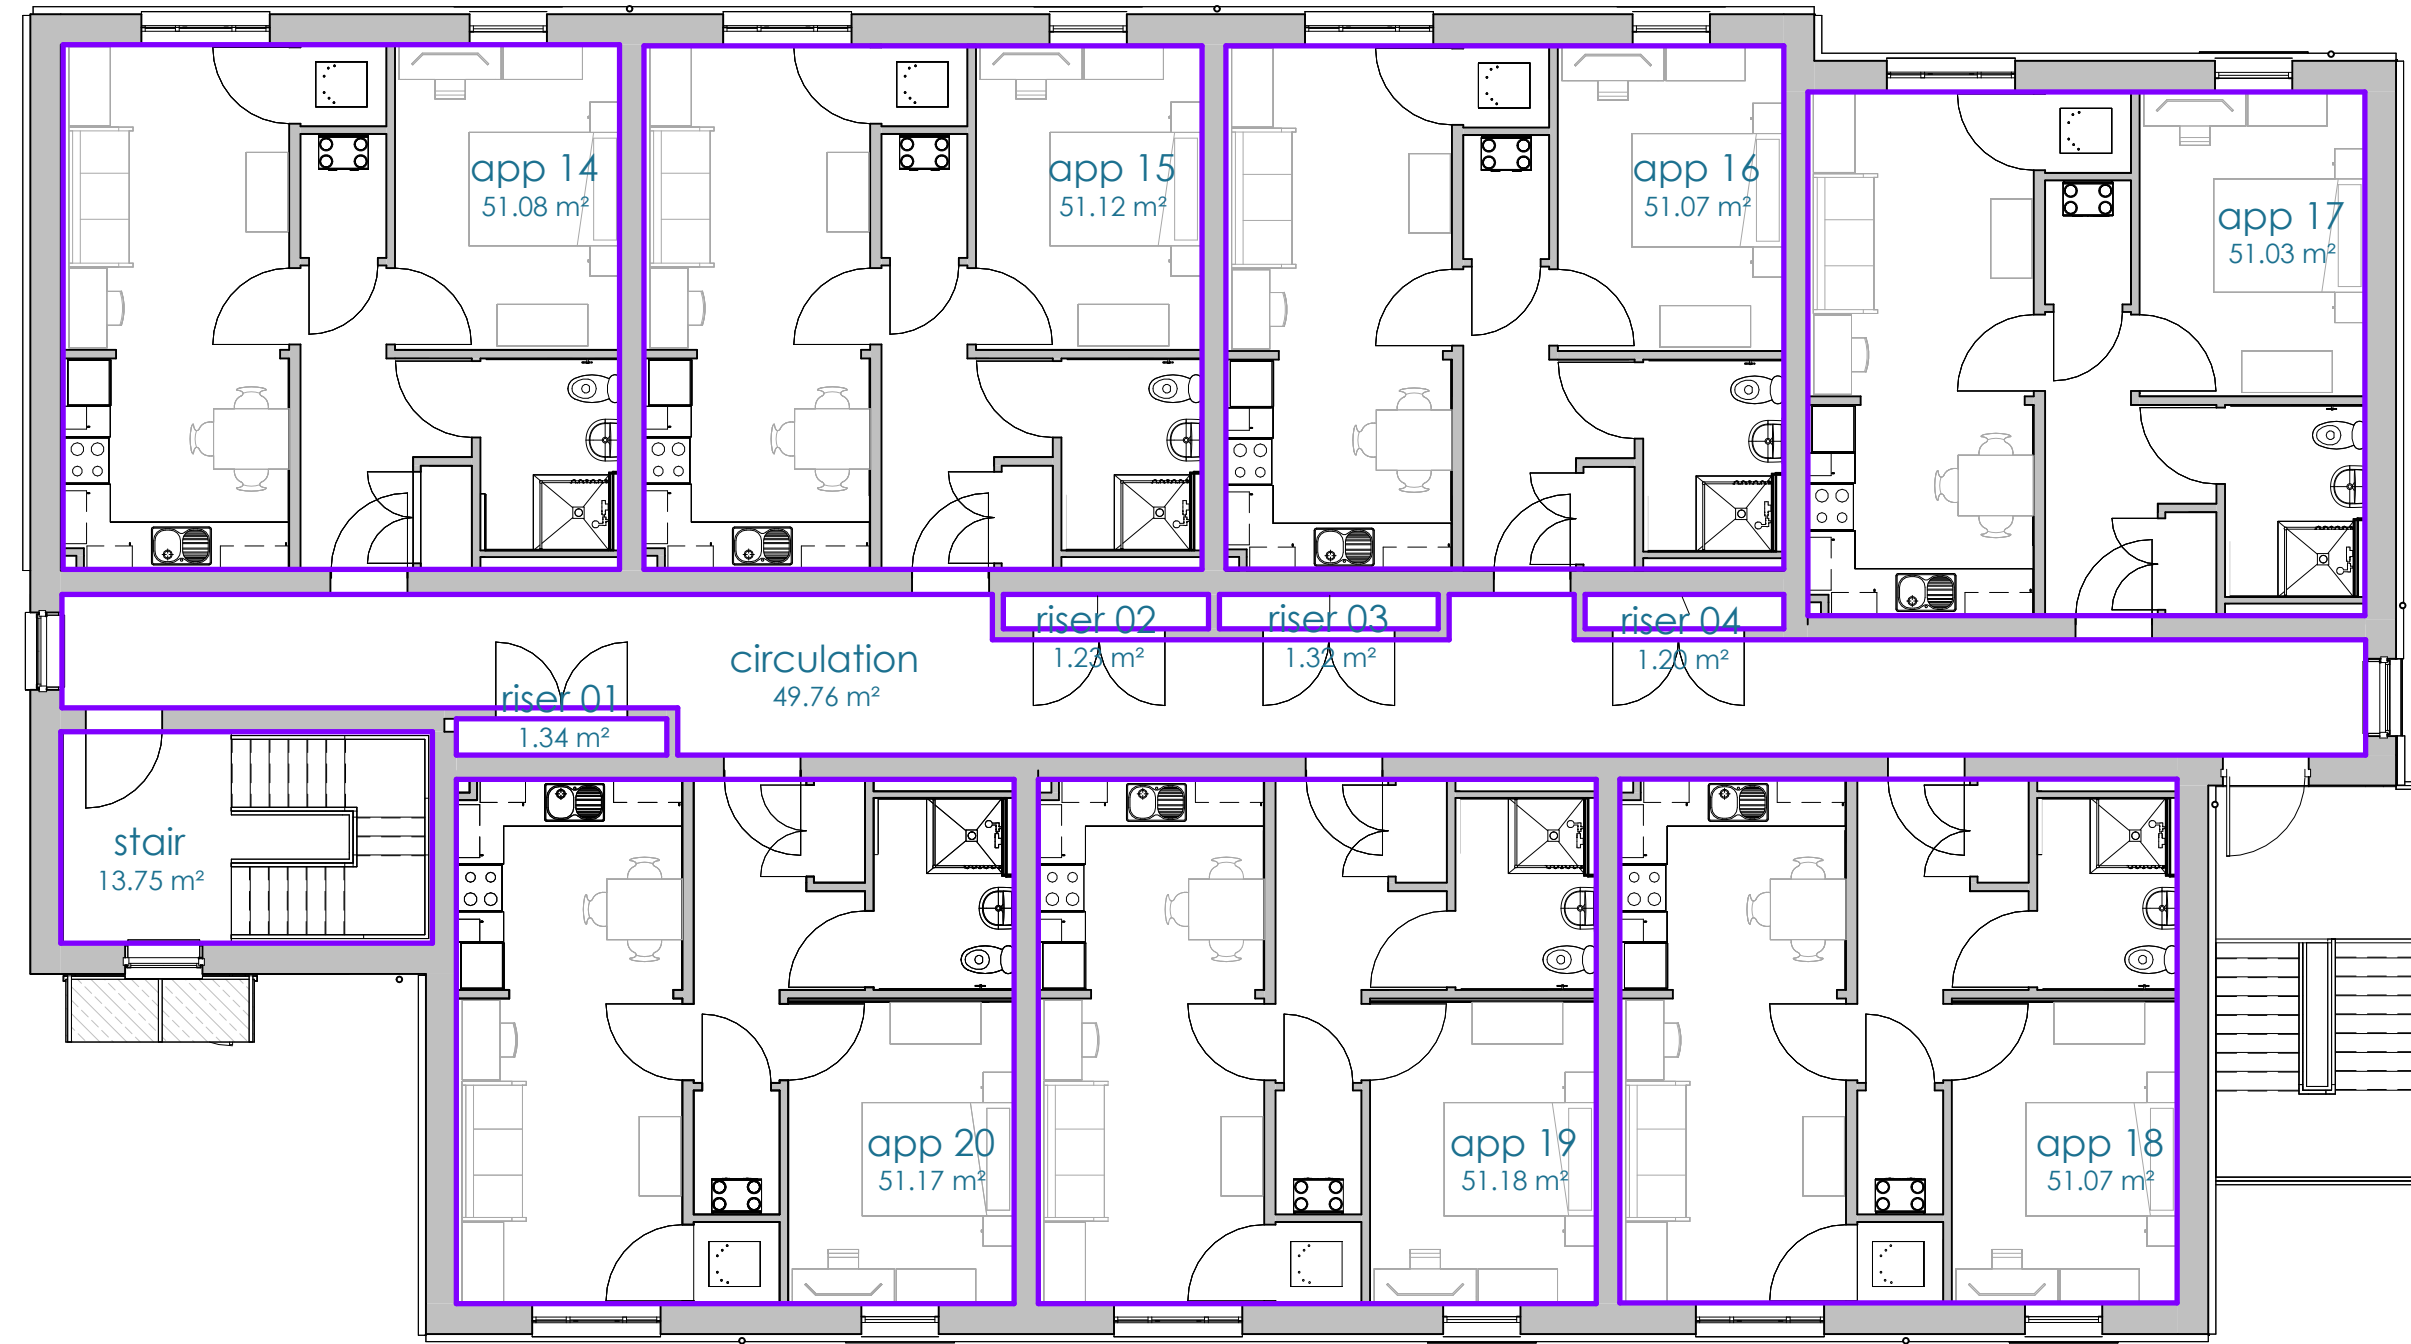

total gross internal area 1380m/sq

AREAS NET INTERNAL		
Level	Name	Area

Level 00.	app 01	51 m ²
Level 00.	app 02	51 m ²
Level 00.	app 03	51 m ²
Level 00.	app 04	51 m ²
Level 00.	app 05	51 m ²
Level 00.	app 06	51 m ²
Level 00.	bikes	17 m ²
Level 00.	plant	33 m ²
Level 00.	stair	14 m ²
Level 00.	circulation	50 m ²
Level 00.	riser 01	1 m ²
Level 00.	riser 02	1 m ²
Level 00.	riser 03	1 m ²
Level 00.	riser 04	1 m ²

AREAS NET INTERNAL		
Level	Name	Area

Level 01.	app 07	51 m ²
Level 01.	app 08	51 m ²
Level 01.	app 09	51 m ²
Level 01.	app 10	51 m ²
Level 01.	app 11	51 m ²
Level 01.	app 12	51 m ²
Level 01.	app 13	52 m ²
Level 01.	stair	14 m ²
Level 01.	riser 02	1 m ²
Level 01.	riser 03	1 m ²
Level 01.	riser 04	1 m ²
Level 01.	riser 01	1 m ²
Level 01.	circulation	50 m ²

AREAS NET INTERNAL		
Level	Name	Area

Level 02.	app 14	51 m ²
Level 02.	app 15	51 m ²
Level 02.	app 16	51 m ²
Level 02.	app 17	51 m ²
Level 02.	app 18	51 m ²
Level 02.	app 19	51 m ²
Level 02.	app 20	51 m ²
Level 02.	stair	14 m ²
Level 02.	circulation	50 m ²
Level 02.	riser 02	1 m ²
Level 02.	riser 03	1 m ²
Level 02.	riser 04	1 m ²
Level 02.	riser 01	1 m ²

for construction
for approval
for discussion
drawing status

D	issued for PAC	2026.08.20	AJR
C	lift omitted, areas adjusted	2026.01.14	AJR
B	plans refined areas added	2025.01.07	AJR
A	issued for information	2025.09.05	
Revision	Description	Date of Revision	Issued by