


scan the qr code with your mobile phone camera for an illustrative video of the site panorama

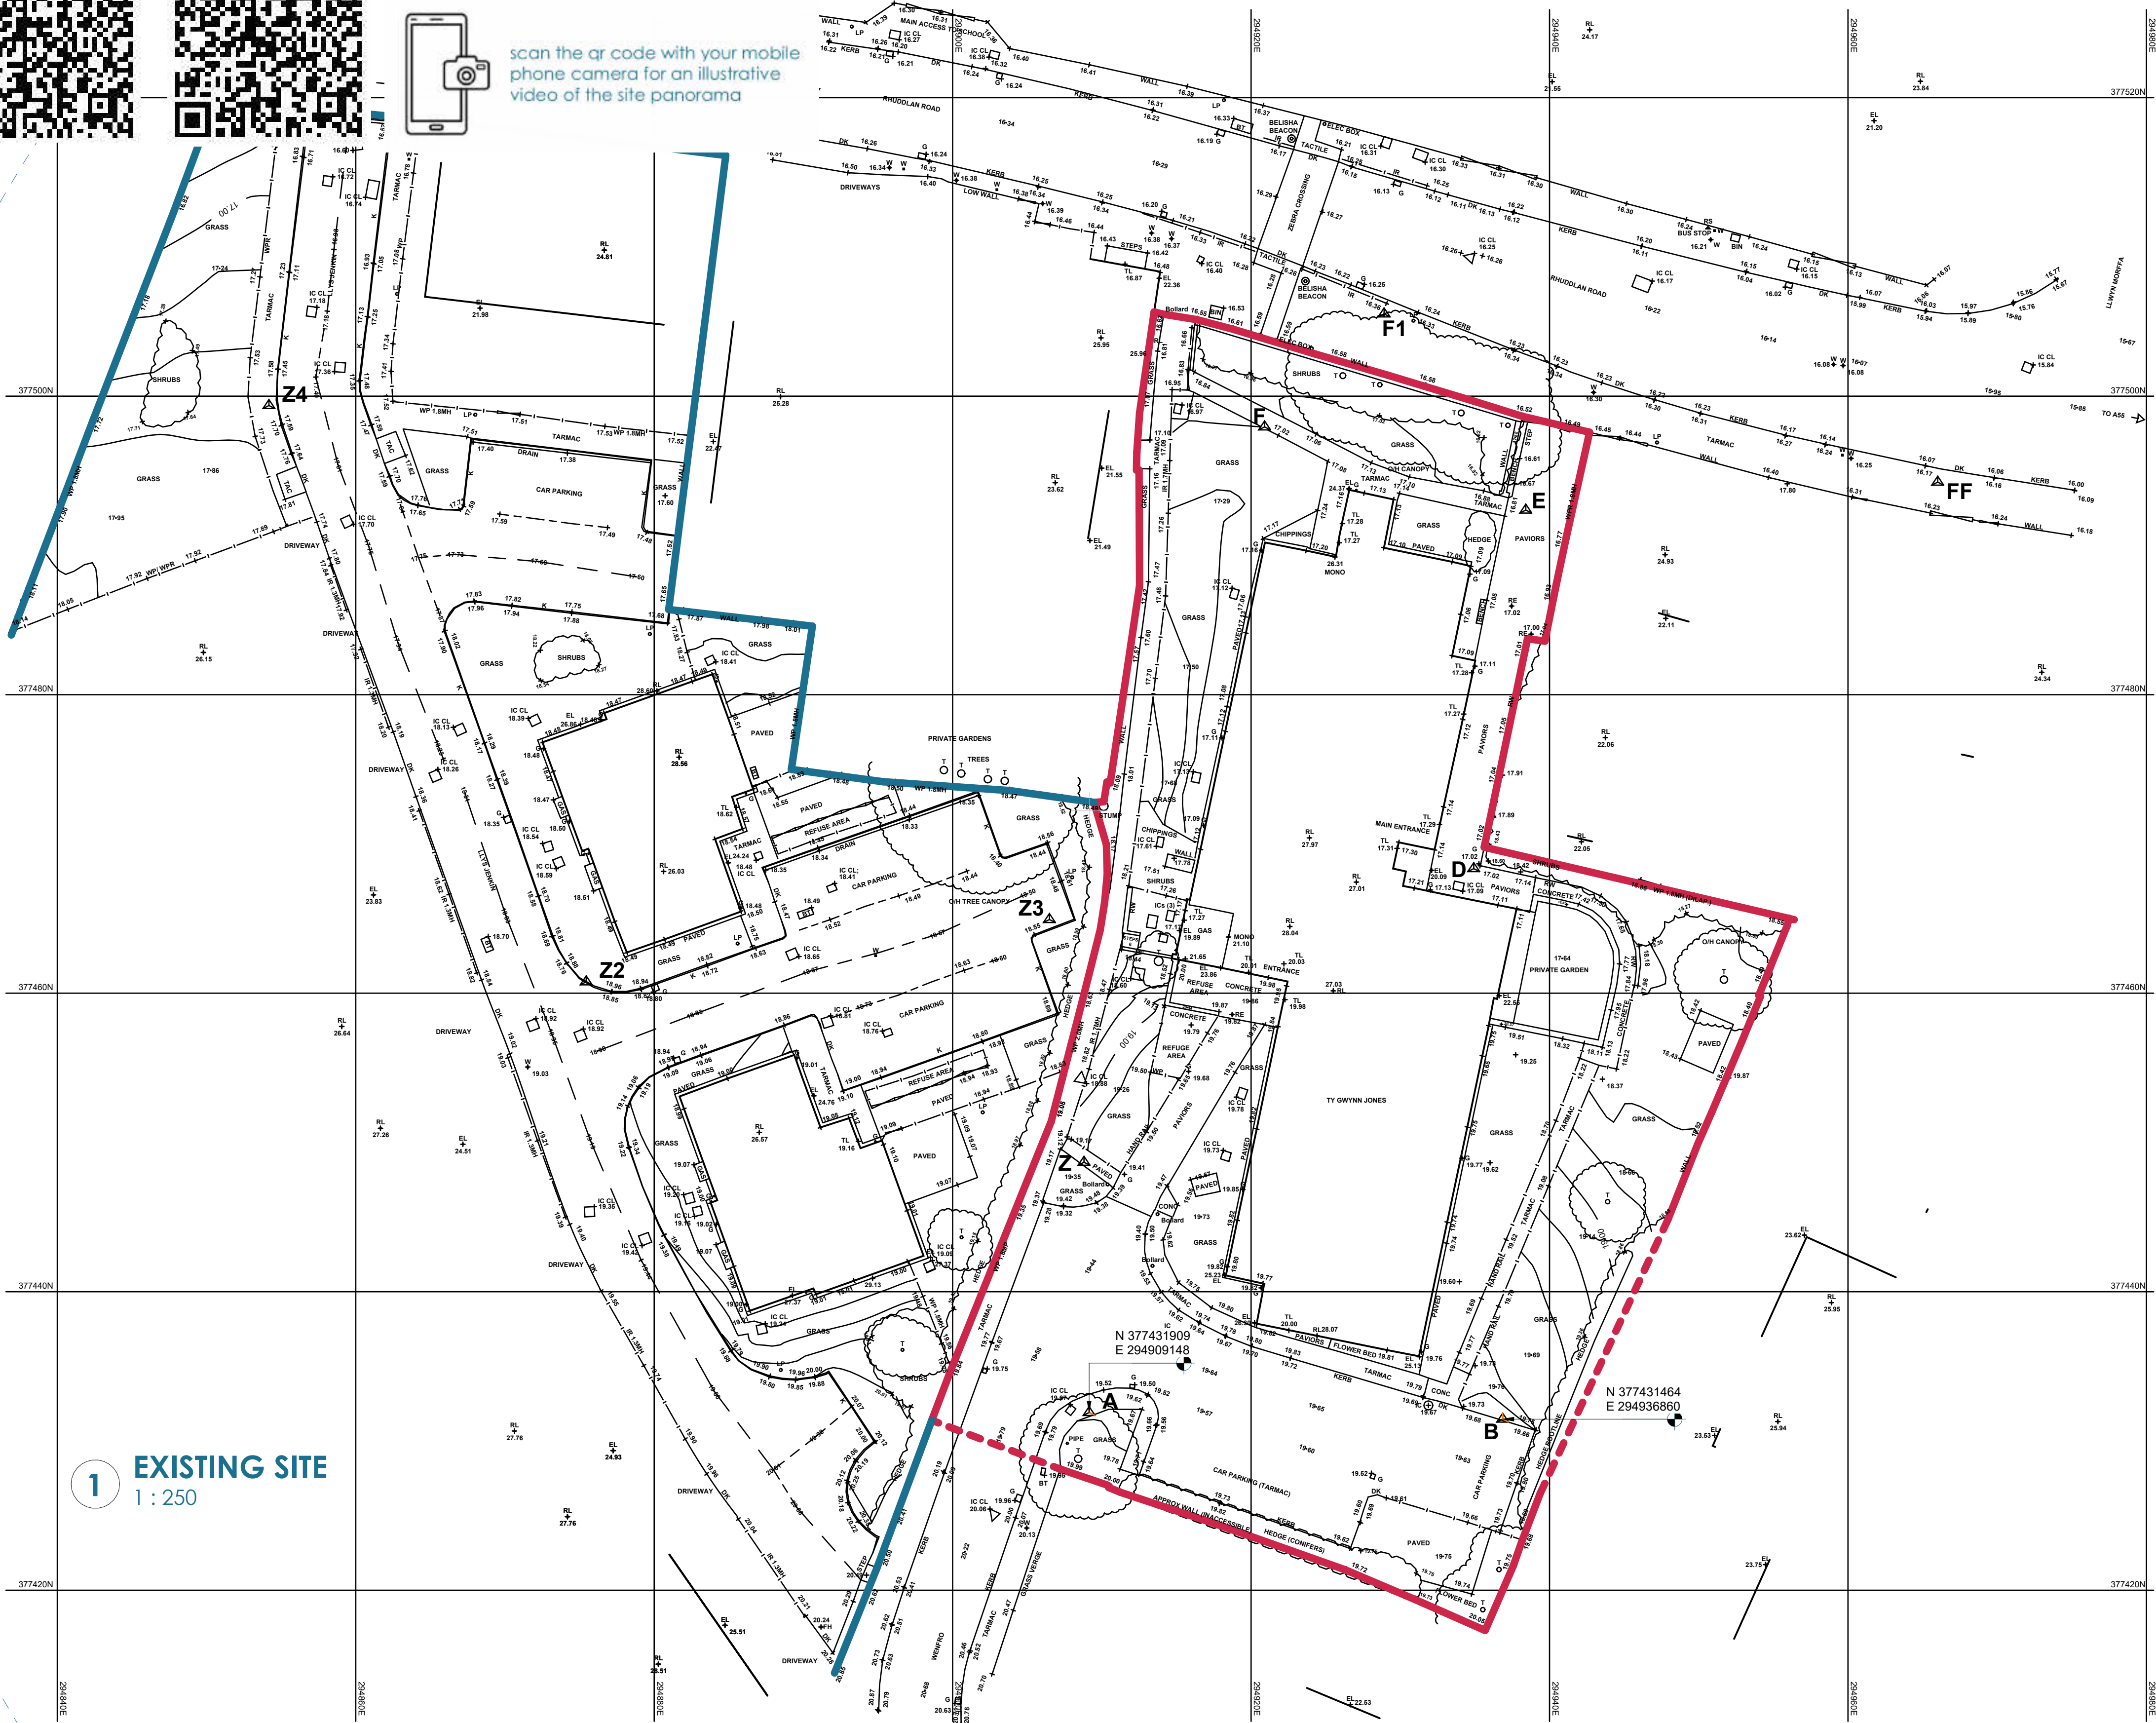

1 EXISTING SITE  
1 : 250

for construction  
for approval  
for discussion  
drawing status

|          |                                    |                  |           |
|----------|------------------------------------|------------------|-----------|
| B        | lift omitted, areas adjusted       | 2026.01.14       | AJR       |
| A        | WIP - issued for review/discussion | 2025.04.14       |           |
| Revision | Description                        | Date of Revision | Issued by |