


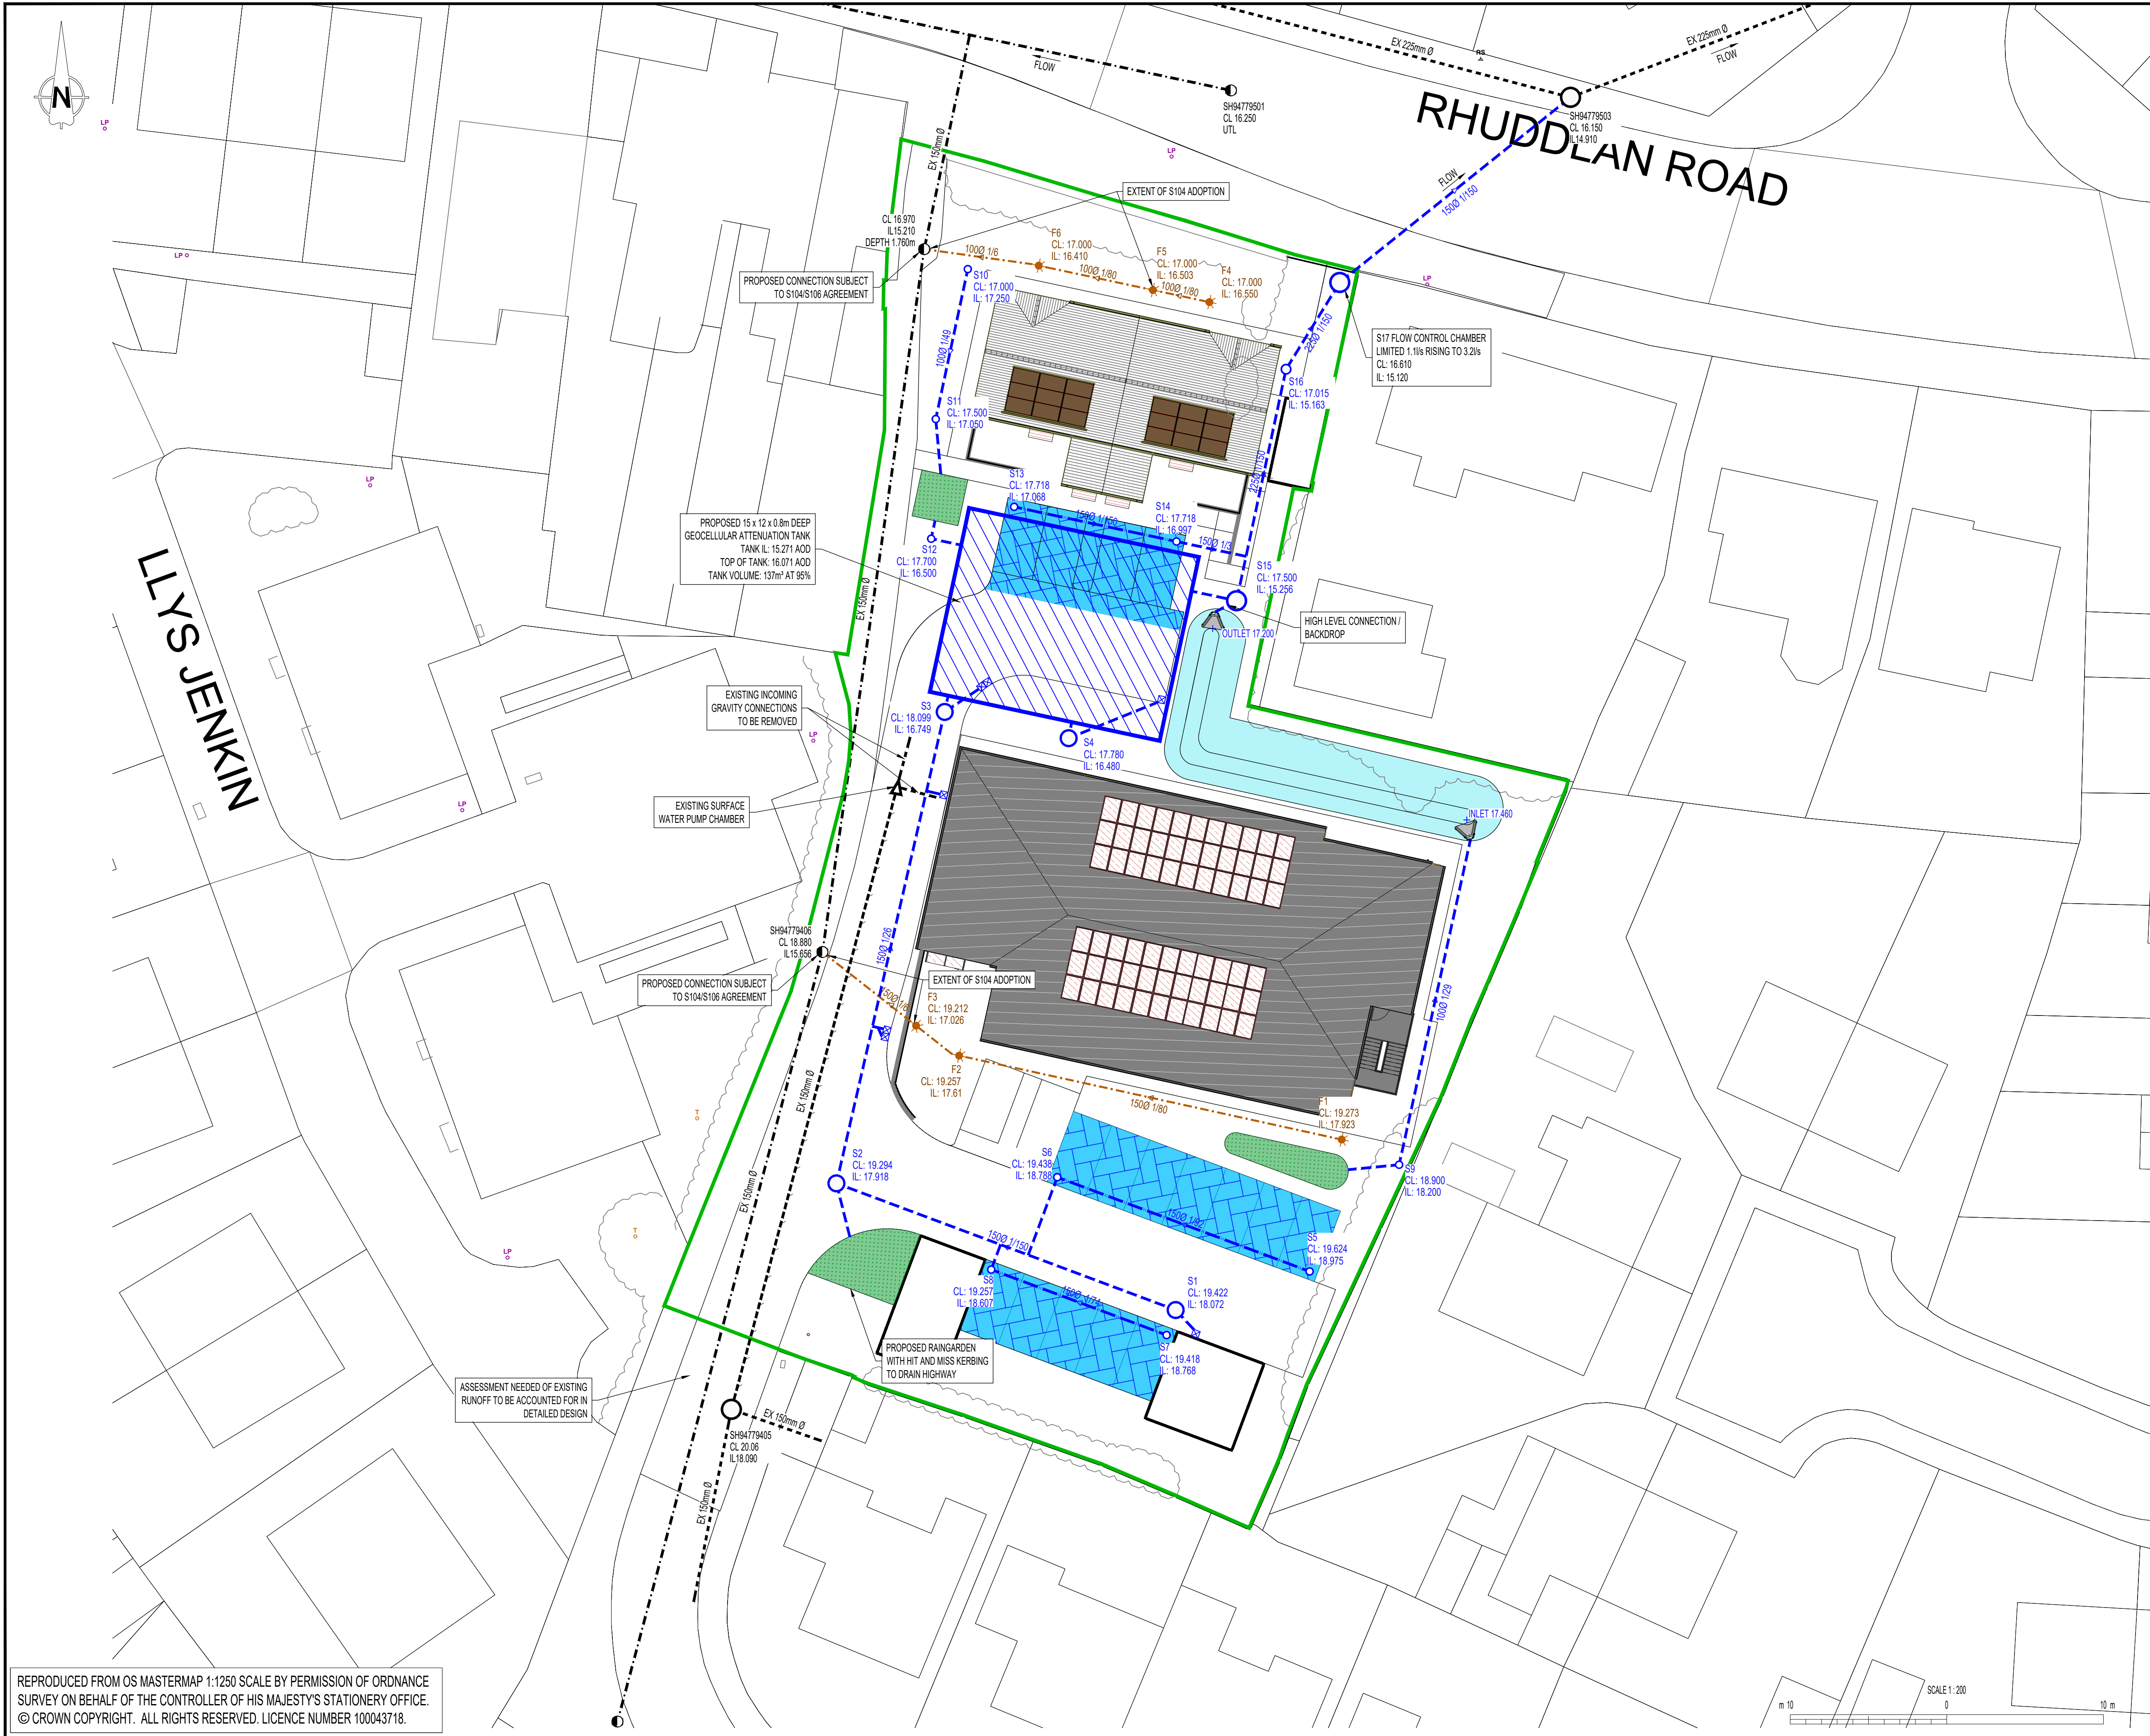

NOTES

- ALL DIMENSIONS IN MILLIMETRES AND ALL LEVELS IN METRES ABOVE ORDNANCE DATUM UNLESS SHOWN OTHERWISE.
- THIS DESIGN IS PROPOSED ON THE BASIS OF CLIENT BRIEF, SPECIFICATIONS, BEST PRACTICE AND RISK REDUCTION / ELIMINATION. THE DESIGNER MUST BE CONSULTED ON ANY PROPOSED CHANGES, BEFORE THEY ARE CONSIDERED FOR IMPLEMENTATION.
- ALL WORK TO BE CARRIED OUT IN ACCORDANCE WITH CESWI 8 [CIVIL ENGINEERING SPECIFICATION FOR THE WATER INDUSTRY (8TH EDITION)].

KEY

- DEVELOPMENT BOUNDARY
- EXISTING FOUL WATER SEWER
- EXISTING SURFACE WATER SEWER
- EXISTING SURFACE WATER RISING MAIN & PUMPING STATION CHAMBER (TO BE REMOVED)
- PROPOSED SURFACE WATER DRAIN
- PROPOSED SURFACE WATER MANHOLE CHAMBER
- PROPOSED SURFACE WATER ATTENUATION TANK
- PROPOSED SWALE
- PROPOSED PERMEABLE PAVING
- PROPOSED ROADSIDE RAINGARDEN
- PROPOSED PERFORATED PIPE
- PROPOSED FOUL

REFERENCE CALCULATIONS

16444-260526-SW DESIGN

SITE LOCATION

GRID REFERENCE: 294928, 377474
SITE ADDRESS: TY GWYN JONES, RHUDDLAN ROAD, ABERGELE, CONWY, LL22 7HL

CAUTION: THE MANAGEMENT AND DESIGN OF ANY AND ALL TEMPORARY WORKS REQUIRED TO EXECUTE THIS DESIGN ARE THE RESPONSIBILITY OF THE CONTRACTOR.

P01	09/06/26	FIRST ISSUE	AV	AR	NJ
REV	DATE	DESCRIPTION	ORG	CHK	APP

CLIENT

PRINCIPAL DESIGNER

-

Waterco

Waterco Ltd., Eden Court, Lon Parcwr Business Park, Ruthin LL15 1NJ
tel (+44) 1824 702220
www.waterco.co.uk

SCHEME

TY GWYN JONES, ABERGELE

TITLE

PROPOSED DRAINAGE SCHEME

ORIGINATOR	CHECKER	APPROVER
A.VALE	A.RUSSELL	N.JONES

STATUS

PRELIMINARY

SCALE / SHEET SIZE	REV
1:200 / A1	P01

DRAWING NUMBER

16444-2000